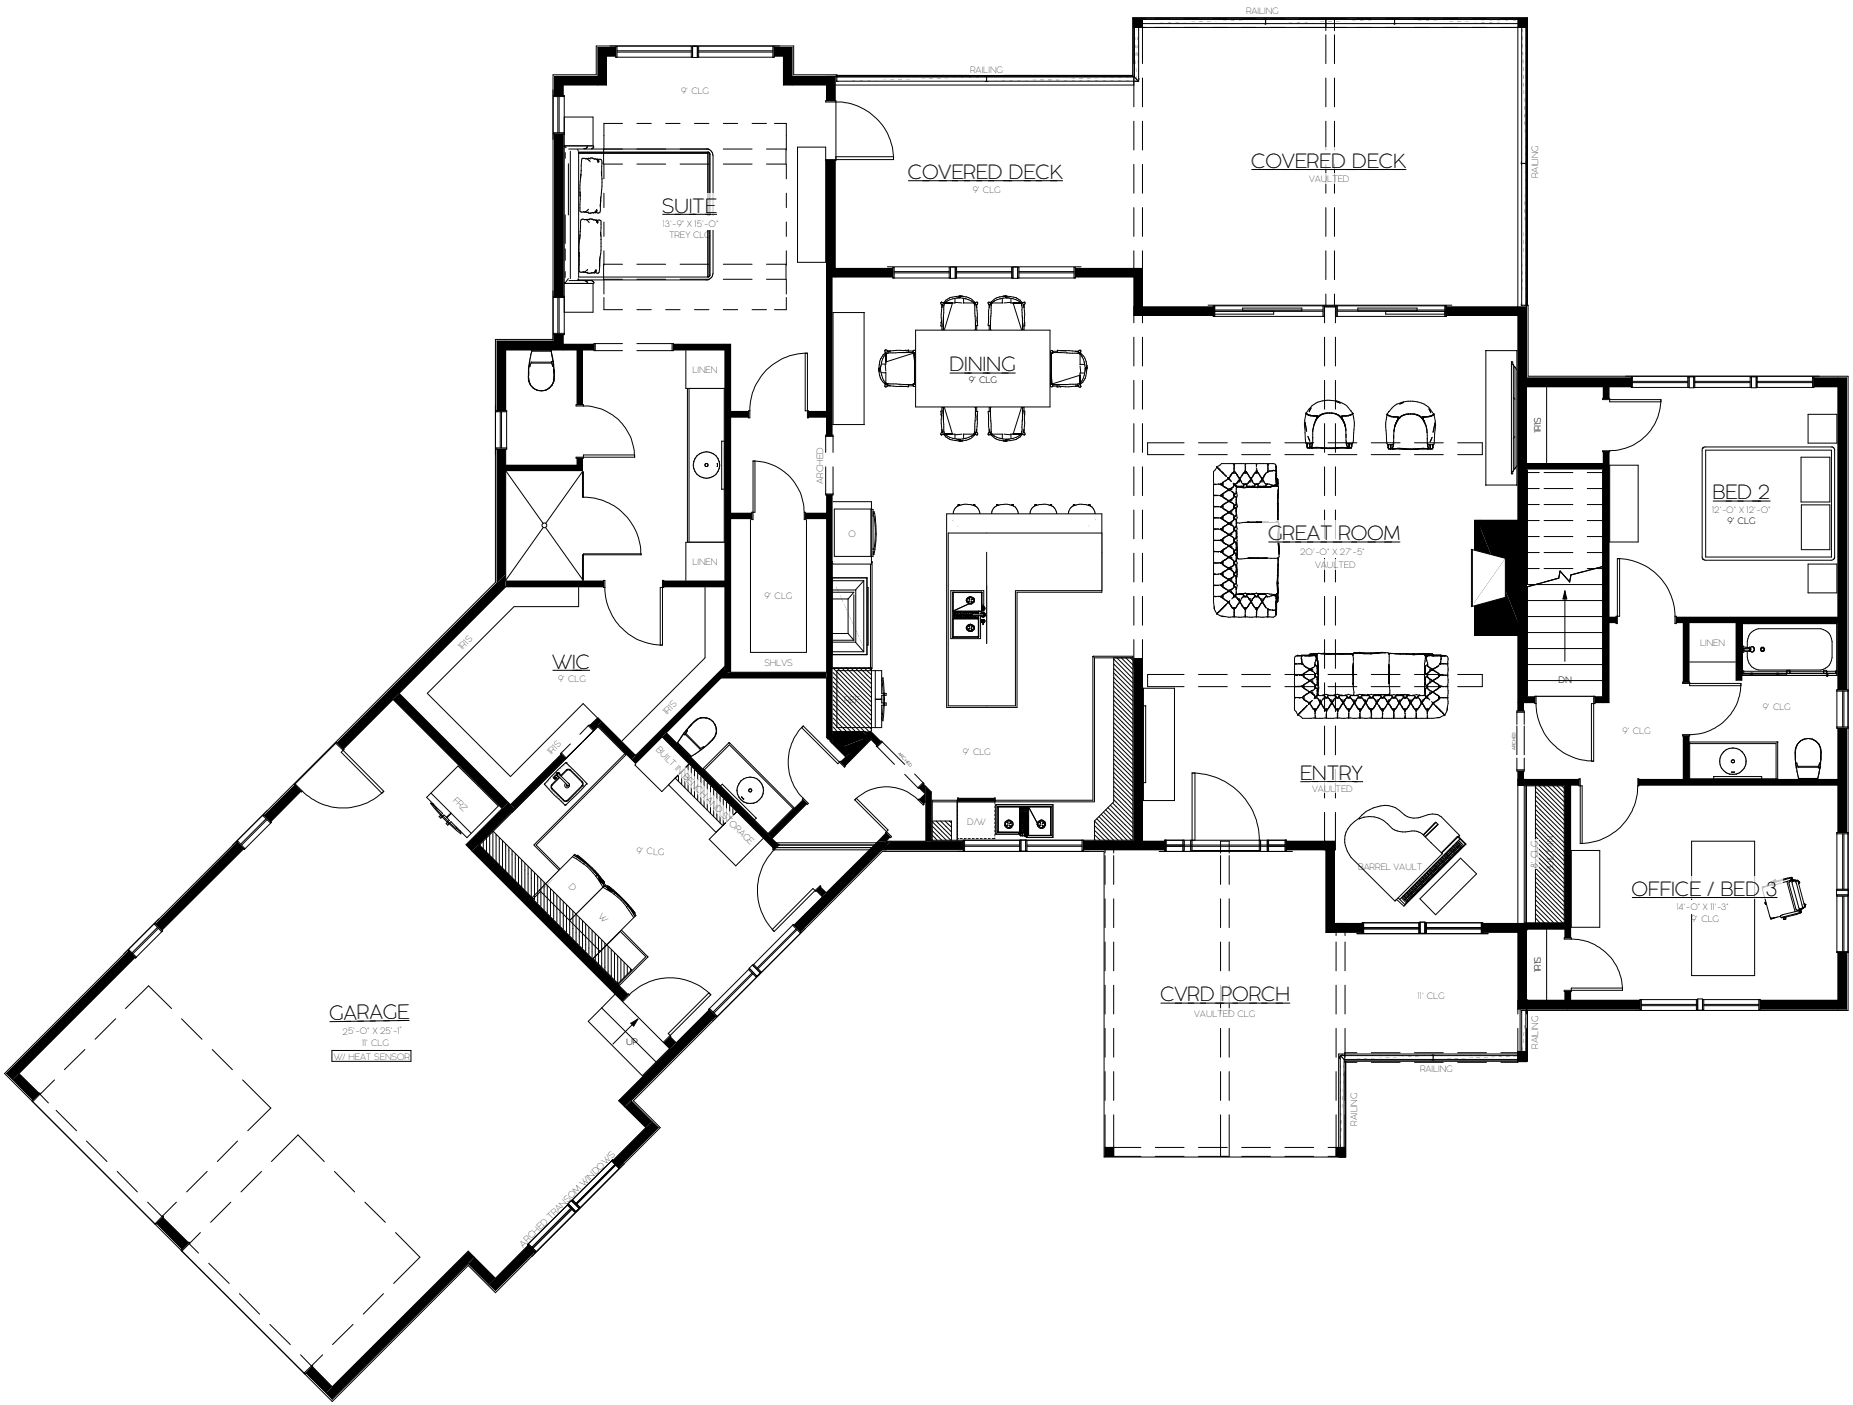

RAILING
9' CLG
SUITE
13'-9" X 15'-0"
TREY CLG
COVERED DECK
9' CLG
COVERED DECK
VAULTED
RAILING
DINING
9' CLG
LINEN
LINEN
ARCHED
9' CLG
SHLVS
WIC
9' CLG
RHS
RHS
RHS
RAD
BUILT IN
DRAWERS
STRG
9' CLG
D/W
GREAT ROOM
20'-0" X 27'-5"
VAULTED
ENTRY
VAULTED
BARREL VAULT
RHS
DN
BED 2
12'-0" X 12'-0"
9' CLG
LINEN
9' CLG
9' CLG
OFFICE / BED 3
14'-0" X 11'-3"
9' CLG
RHS
RAILING
CVRD PORCH
VAULTED CLG
11' CLG
RAILING
RAILING
GARAGE
25'-0" X 25'-1"
11' CLG
W/ HEAT SENSOR
UP
ARCHED TRANSOM WINDOWS